A3

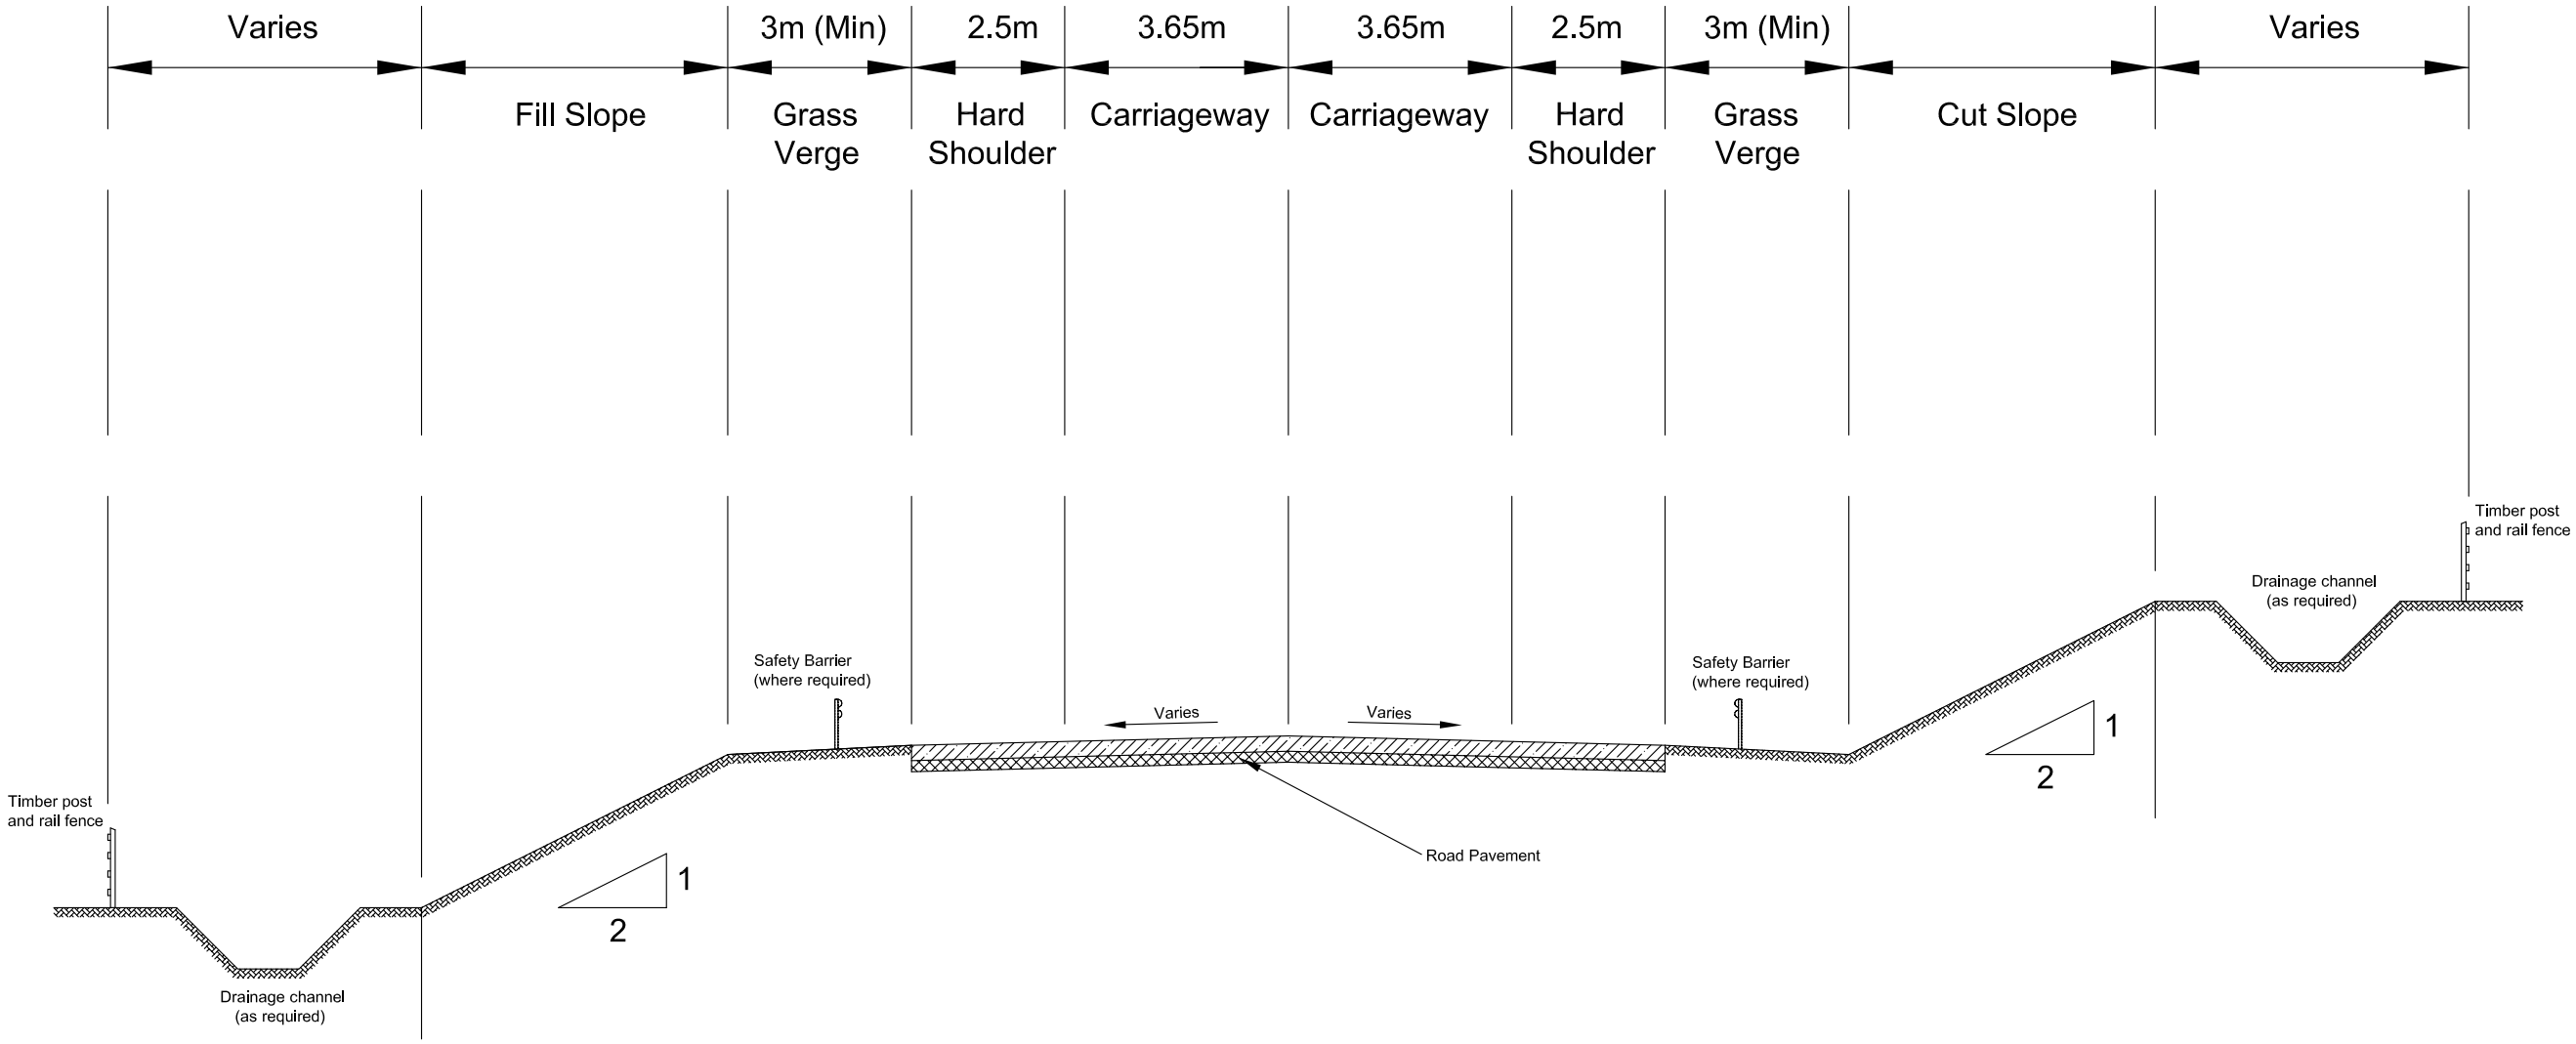

Typical Road Cross Section
(Standard Single Carriageway)

WESTMEATH COUNTY COUNCIL

National Roads Design Office
Culleen Beg
Mullingar
Co. Westmeath
Tel: 044-9334250
Fax: 044-9343661

Whilst this proposed re-alignment has been designed sufficiently to be shown as a practical scheme, the design will be further refined during the detailed design process which may result in changes to parts of the alignment and this may affect other information on this drawing

Rev.	Description	Date	By	Chk'd	App'd

Stage	Date	App'd
PRELIMINARY		
APPROVAL		
TENDER		
CONSTRUCTION		

NRDO WESTMEATH

NATIONAL ROADS DESIGN OFFICE
Westmeath County Council

National Roads Design Office,
Westmeath County Council
Culleen Beg, Mullingar,
Co. Westmeath
Tel : +353 (44) 9334250
Fax : +353 (44) 9343661
e-mail : all@wccprojectoffice.ie
www.wccprojectoffice.ie

Project: **N52 Carrick Bridge to Clonfad Road Improvement Scheme**

Title: **PART 8 SUBMISSION**
Typical Road Cross Section
(Sheet 1 of 1)

Designed: KL	Job No: 0227167C	Status: Display	
Drawn: KL	Scale: 1:600		
Checked: AC	Date: 11th December 2007	Drawing No: PES 012	Rev.
Approved: JA	Printed: Jul 14, 2009 - 12:42pm		

Ordnance Survey Ireland Licence No CCMA 9802
©Ordnance Survey Ireland and Government of Ireland.

Drawing Location: S:\N52 Carrick Bridge to Clonfad\Drawings\04 Statutory Procedures\03 Part VIII\02 March 2009\Part 8 Drawings 1 to 13 Rev B.dwg