XCDC2240_CUSTOM 2

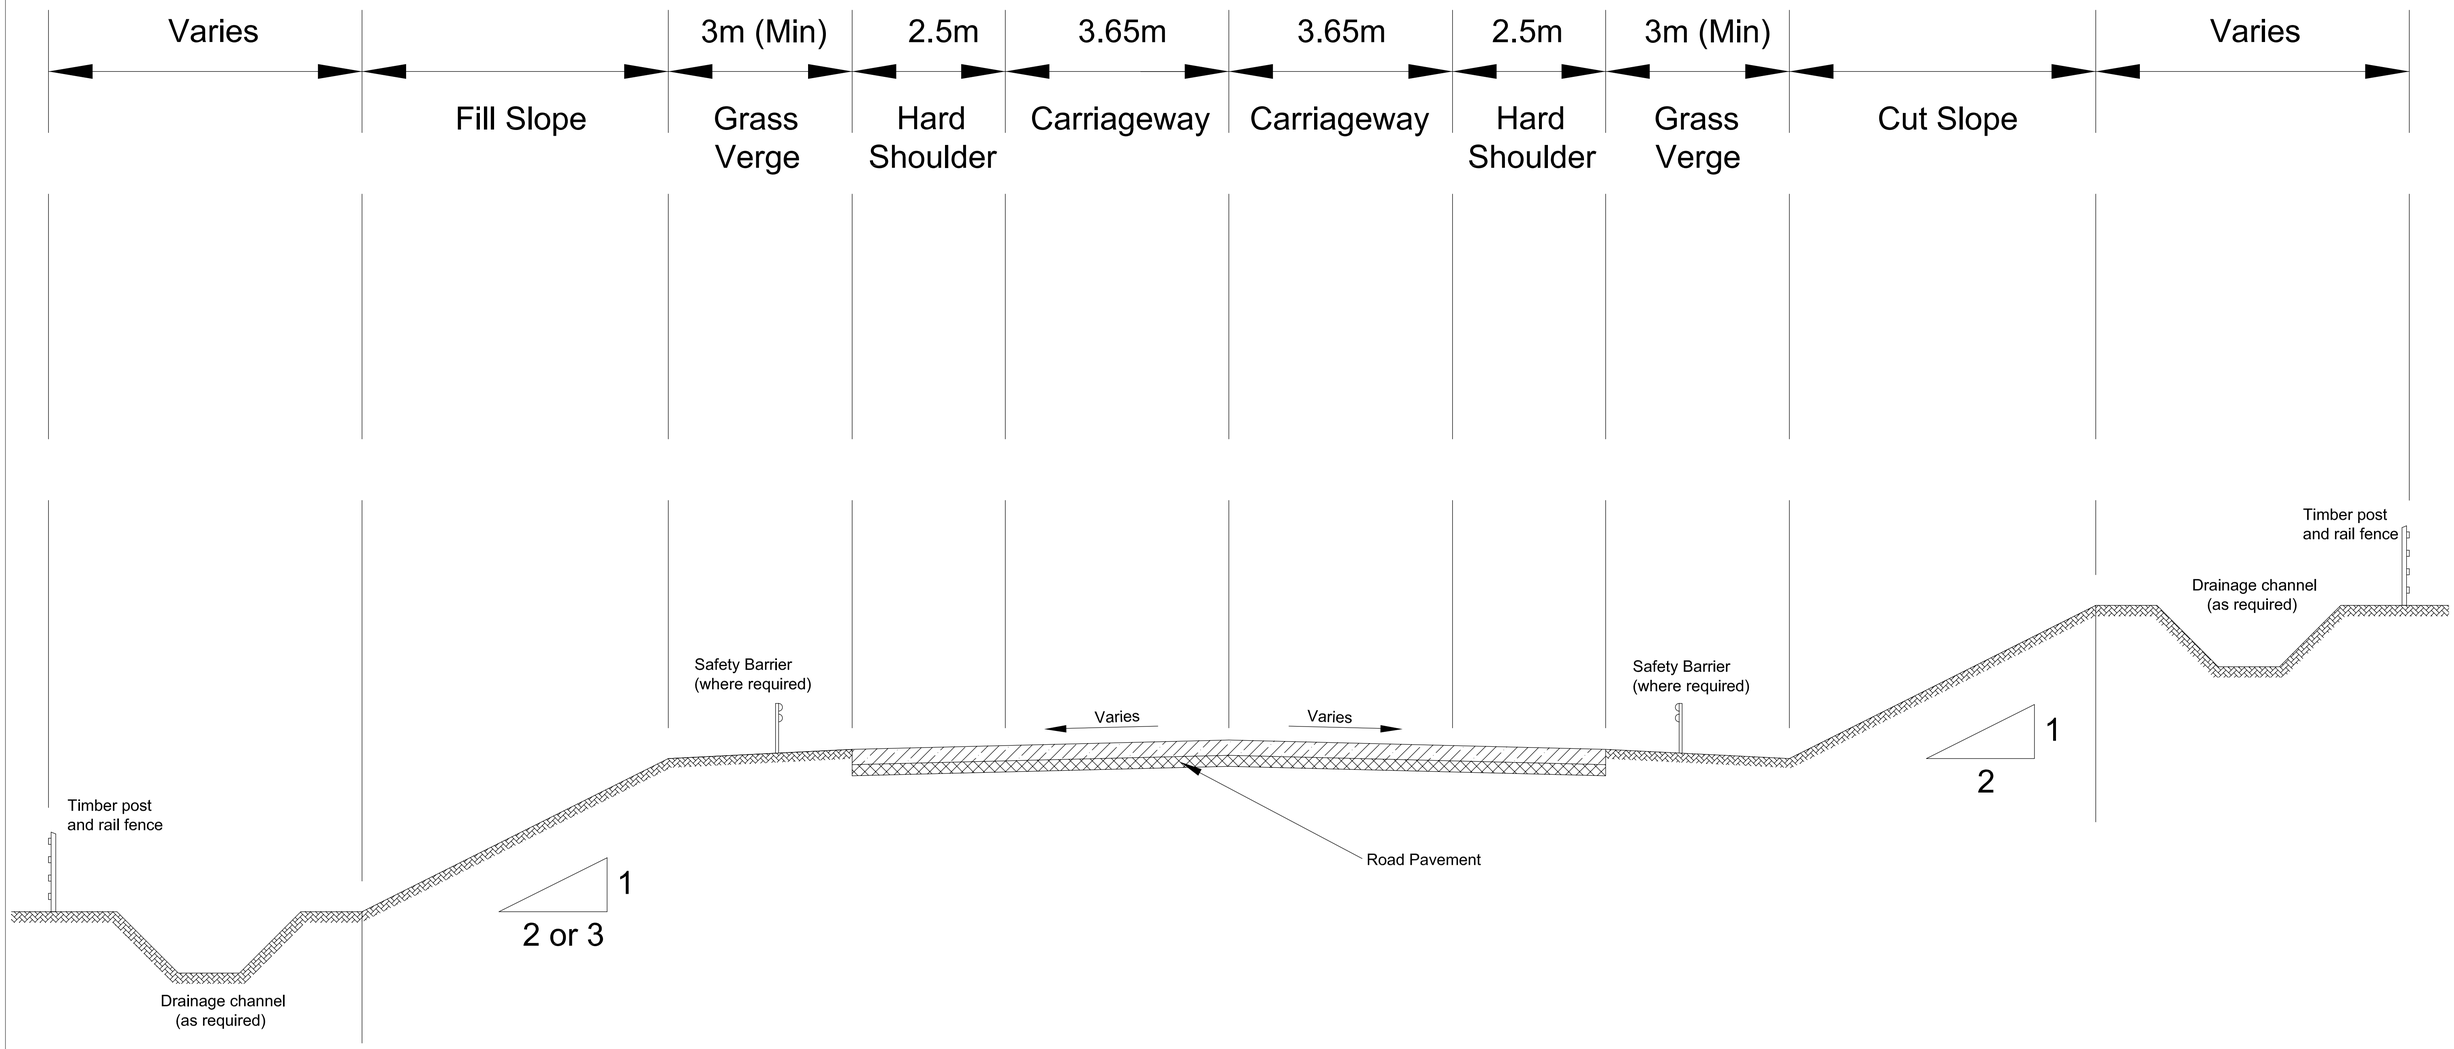

Typical Road Cross Section
(Standard Single Carriageway)

R0 - 50.05

WESTMEATH COUNTY COUNCIL

National Roads Design Office
Culleen Beg
Mullingar
Co. Westmeath
Tel: 044-9334250
Fax: 044-9343661

Rev.	Description	Date	By	Chk'd	App'd

Stage	Date	App'd
PRELIMINARY		
APPROVAL		
TENDER		
CONSTRUCTION		

NRDO WESTMEATH

NATIONAL ROADS DESIGN OFFICE
Westmeath County Council

National Roads Design Office,
Westmeath County Council
Culleen Beg, Mullingar,
Co. Westmeath
Tel : +353 (44) 9334250
Fax : +353 (44) 9343661
e-mail : all@wccprojectoffice.ie
www.wccprojectoffice.ie

Project
N52 Rathconnell to Macetown Realignment

Title
PART 8 SUBMISSION
Typical Road Cross Section
(Sheet 1 of 1)

Designed:	KL	Job No:	WH-5204-01	Status:	Display
Drawn:	KL	Scale:	1:500 (@A1)		
Checked:	AC	Date:	12th April 2010	Drawing No:	RM-PES-005
Approved:	JA	Printed:	Apr 13, 2010 - 4:45pm	Rev.	

Ordnance Survey Ireland Licence No CCMA 9802
©Ordnance Survey Ireland and Government of Ireland.

Drawing Location: \\m4kek\shared\N52 Mullingar to Clonmellon\Drawings\04 Statutory Procedures\03 Part VIII\Part 8 Drawings 1 to 5.dwg