COMPULSORY PURCHASE
No.1 ORDER 2003

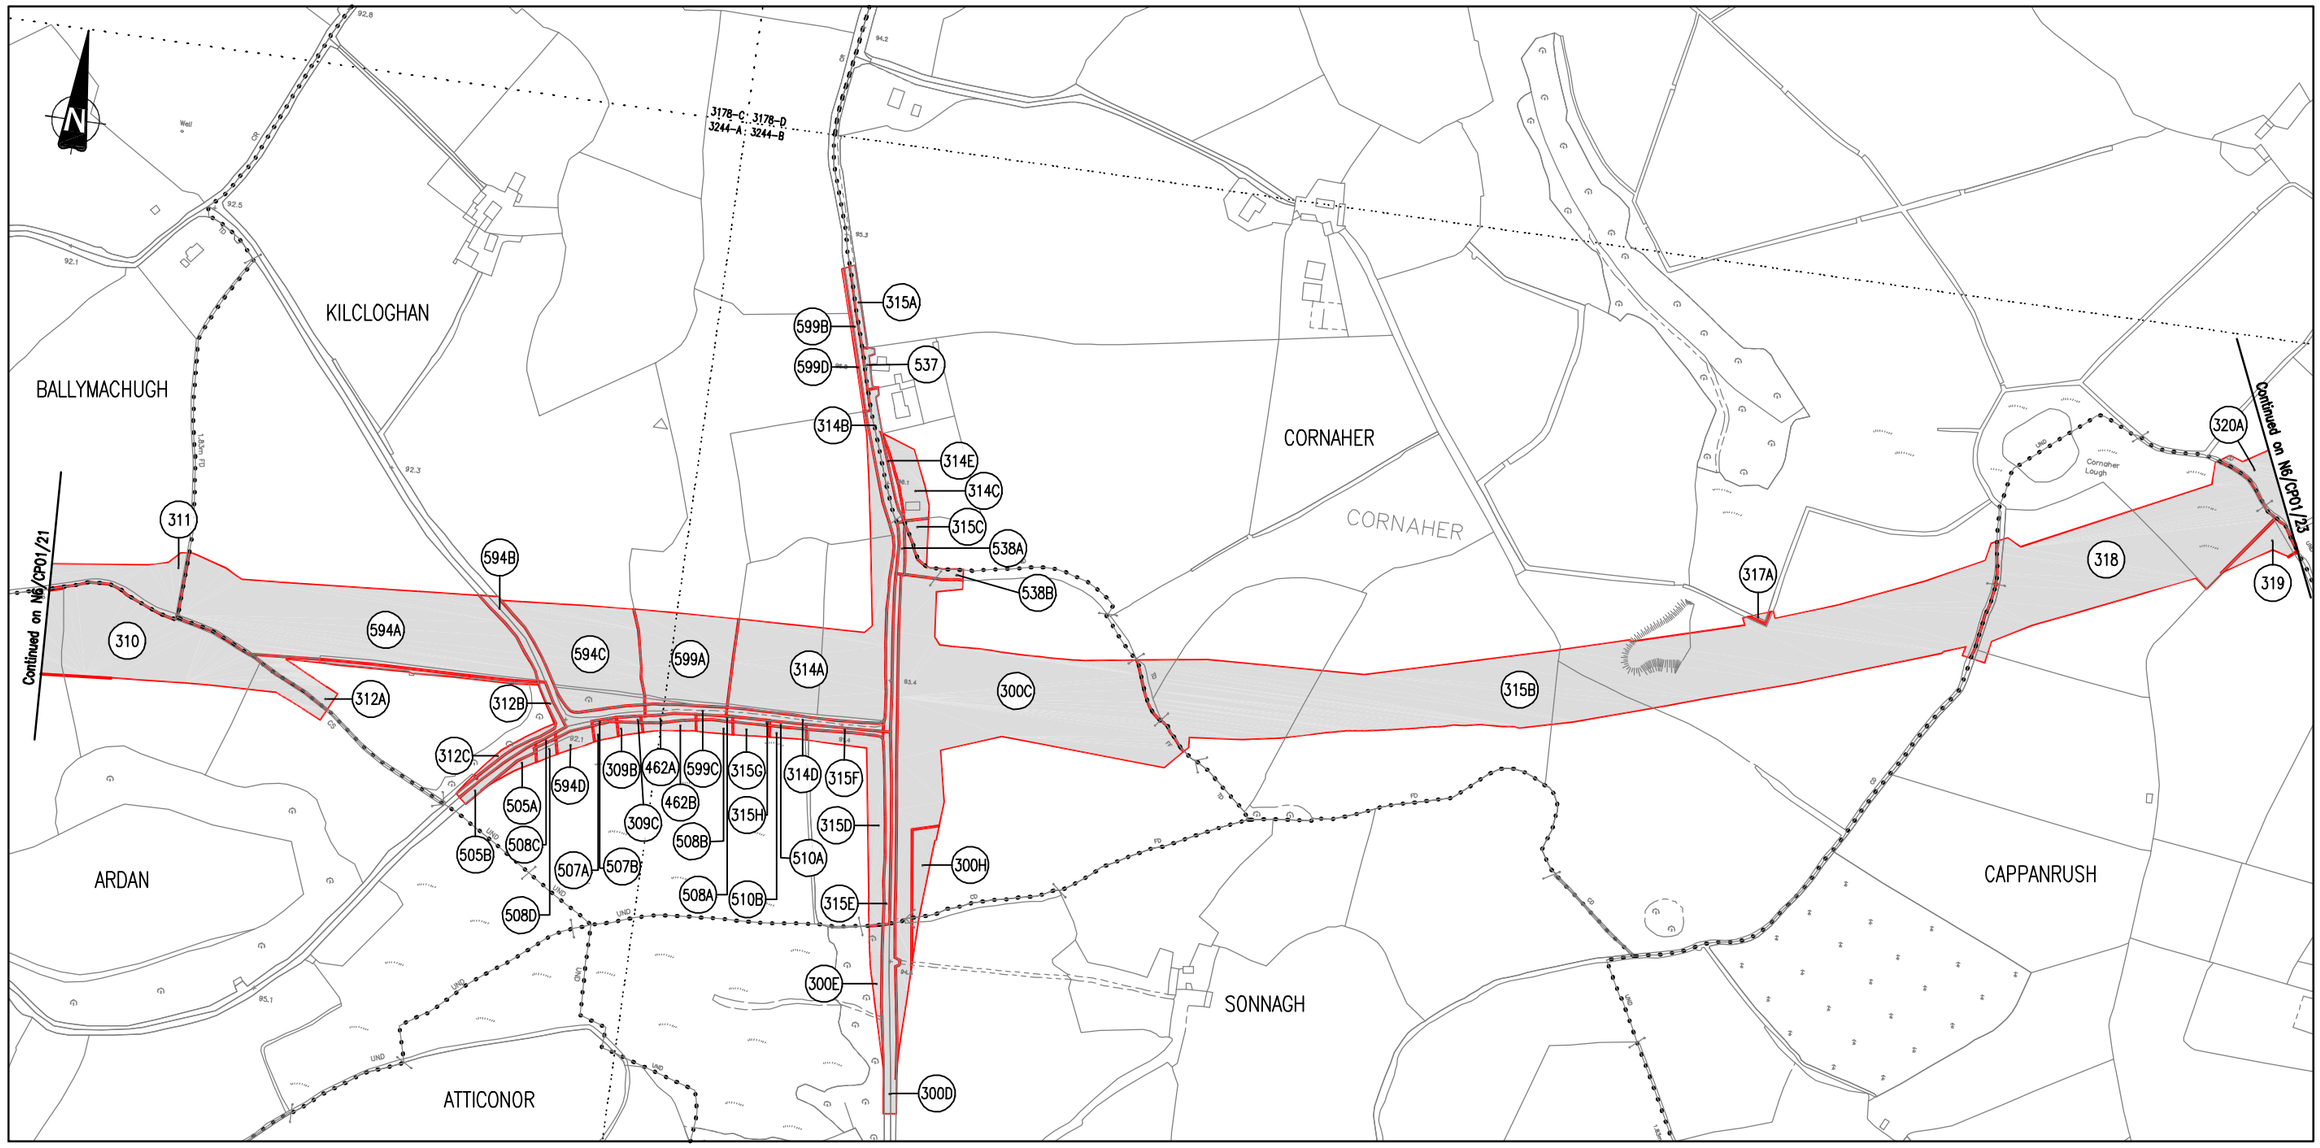

PLOTS OF LAND TO BE ACQUIRED SHOWN THUS

PRESENT WHEN THE CORPORATE SEAL OF THE WESTMEATH COUNTY COUNCIL WAS AFFIXED

SENIOR EXECUTIVE OFFICER,
CORPORATE AFFAIRS

DATED THIS DAY OF 2003

CORPORATE SEAL

REVISION	DESCRIPTION	DATE

WESTMEATH COUNTY COUNCIL

TITLE: N6 KINNEGAD TO ATHLONE

SUB-TITLE: COMPULSORY PURCHASE No.1 ORDER 2003

DRAWN D.M.
CHECKED D.J.F.
APPROVED D.H.J.

SCALE 1:2500
DATE 23/06/03

DRAWING No. N6/CPO1/22

NATIONAL ROADS DESIGN OFFICE
CULLEEN BEG
MULLINGAR Co. WESTMEATH TEL (044) 34250

246/JPD/710/228