COMPULSORY PURCHASE
No.1 ORDER 2003

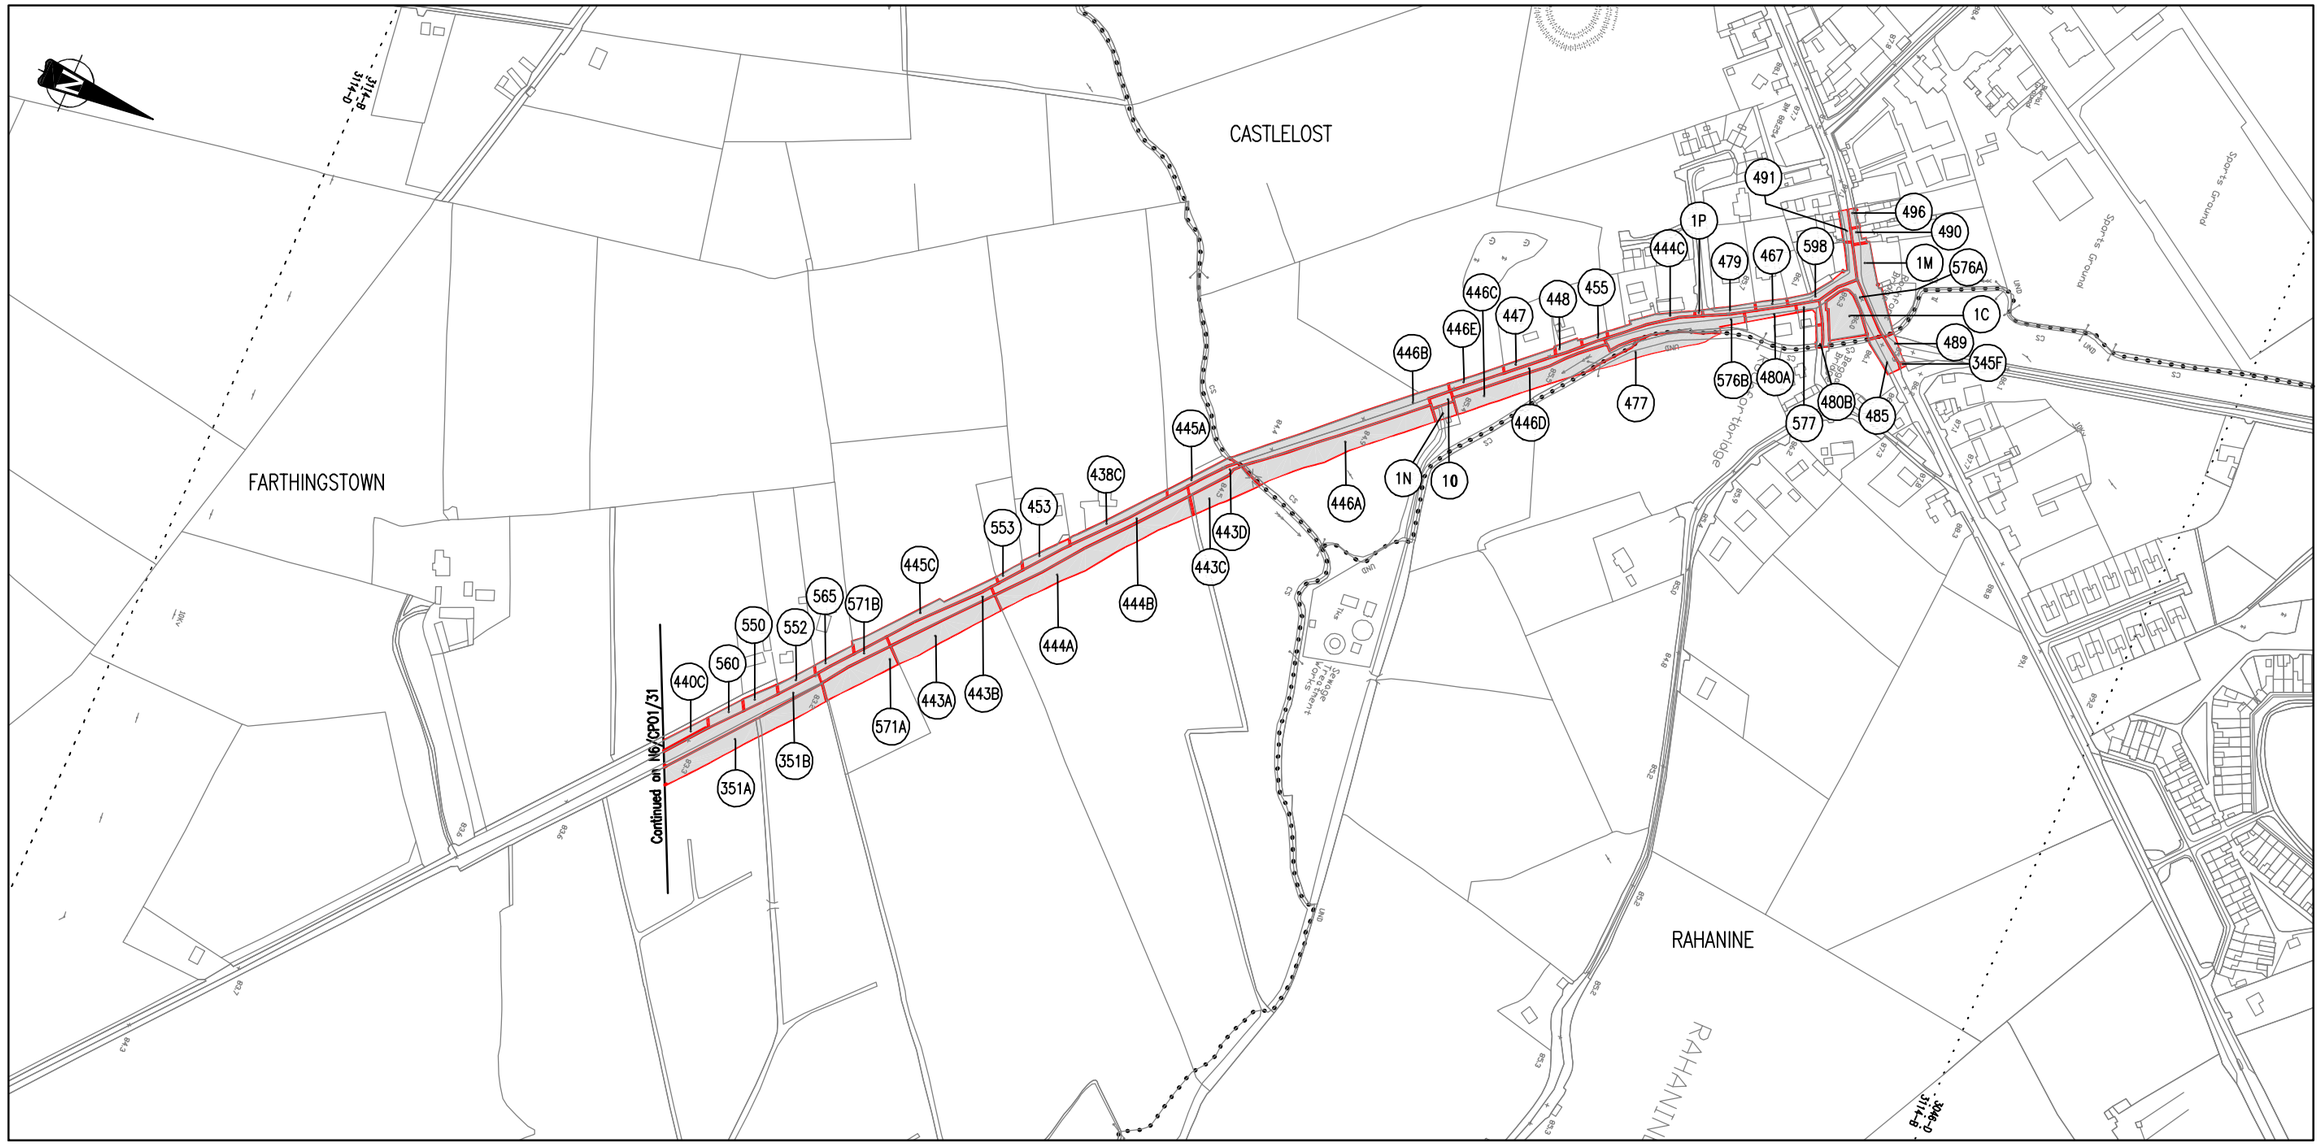

PRESENT WHEN THE CORPORATE SEAL OF THE WESTMEATH COUNTY COUNCIL WAS AFFIXED

SENIOR EXECUTIVE OFFICER,
CORPORATE AFFAIRS

DATED THIS DAY OF 2003

CORPORATE SEAL

REVISION	DESCRIPTION	DATE

SUB-TITLE

COMPULSORY PURCHASE No.1 ORDER 2003

WESTMEATH COUNTY COUNCIL

TITLE

N6 KINNEGAD TO ATHLONE

DRAWN D.M.	SCALE 1:2500	DRAWING No. N6/CP01/32
CHECKED D.J.F.	DATE 23/06/03	
APPROVED D.H.J.		

NATIONAL ROADS DESIGN OFFICE
CULLEEN BEG
MULLINGAR Co. WESTMEATH TEL (044) 34250

245/LPR/710/32B