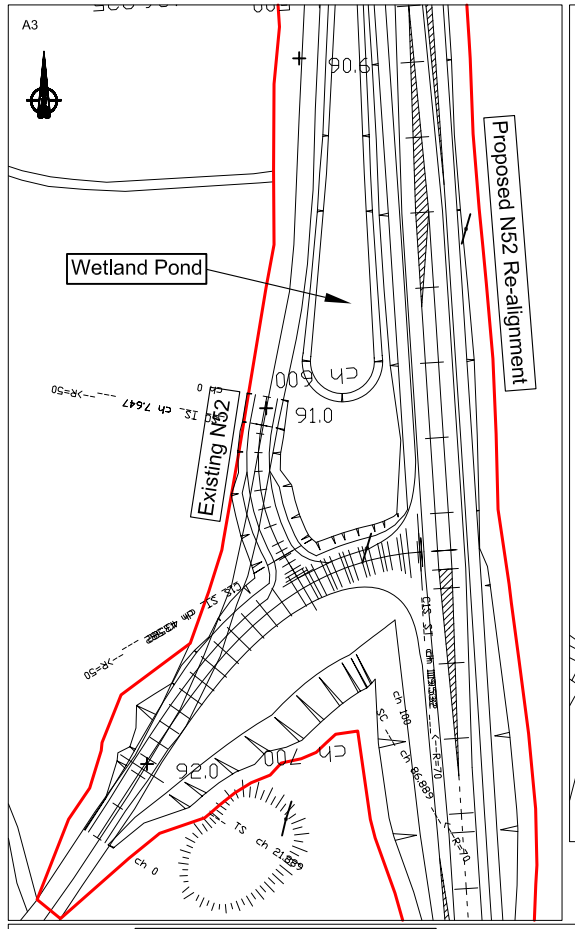

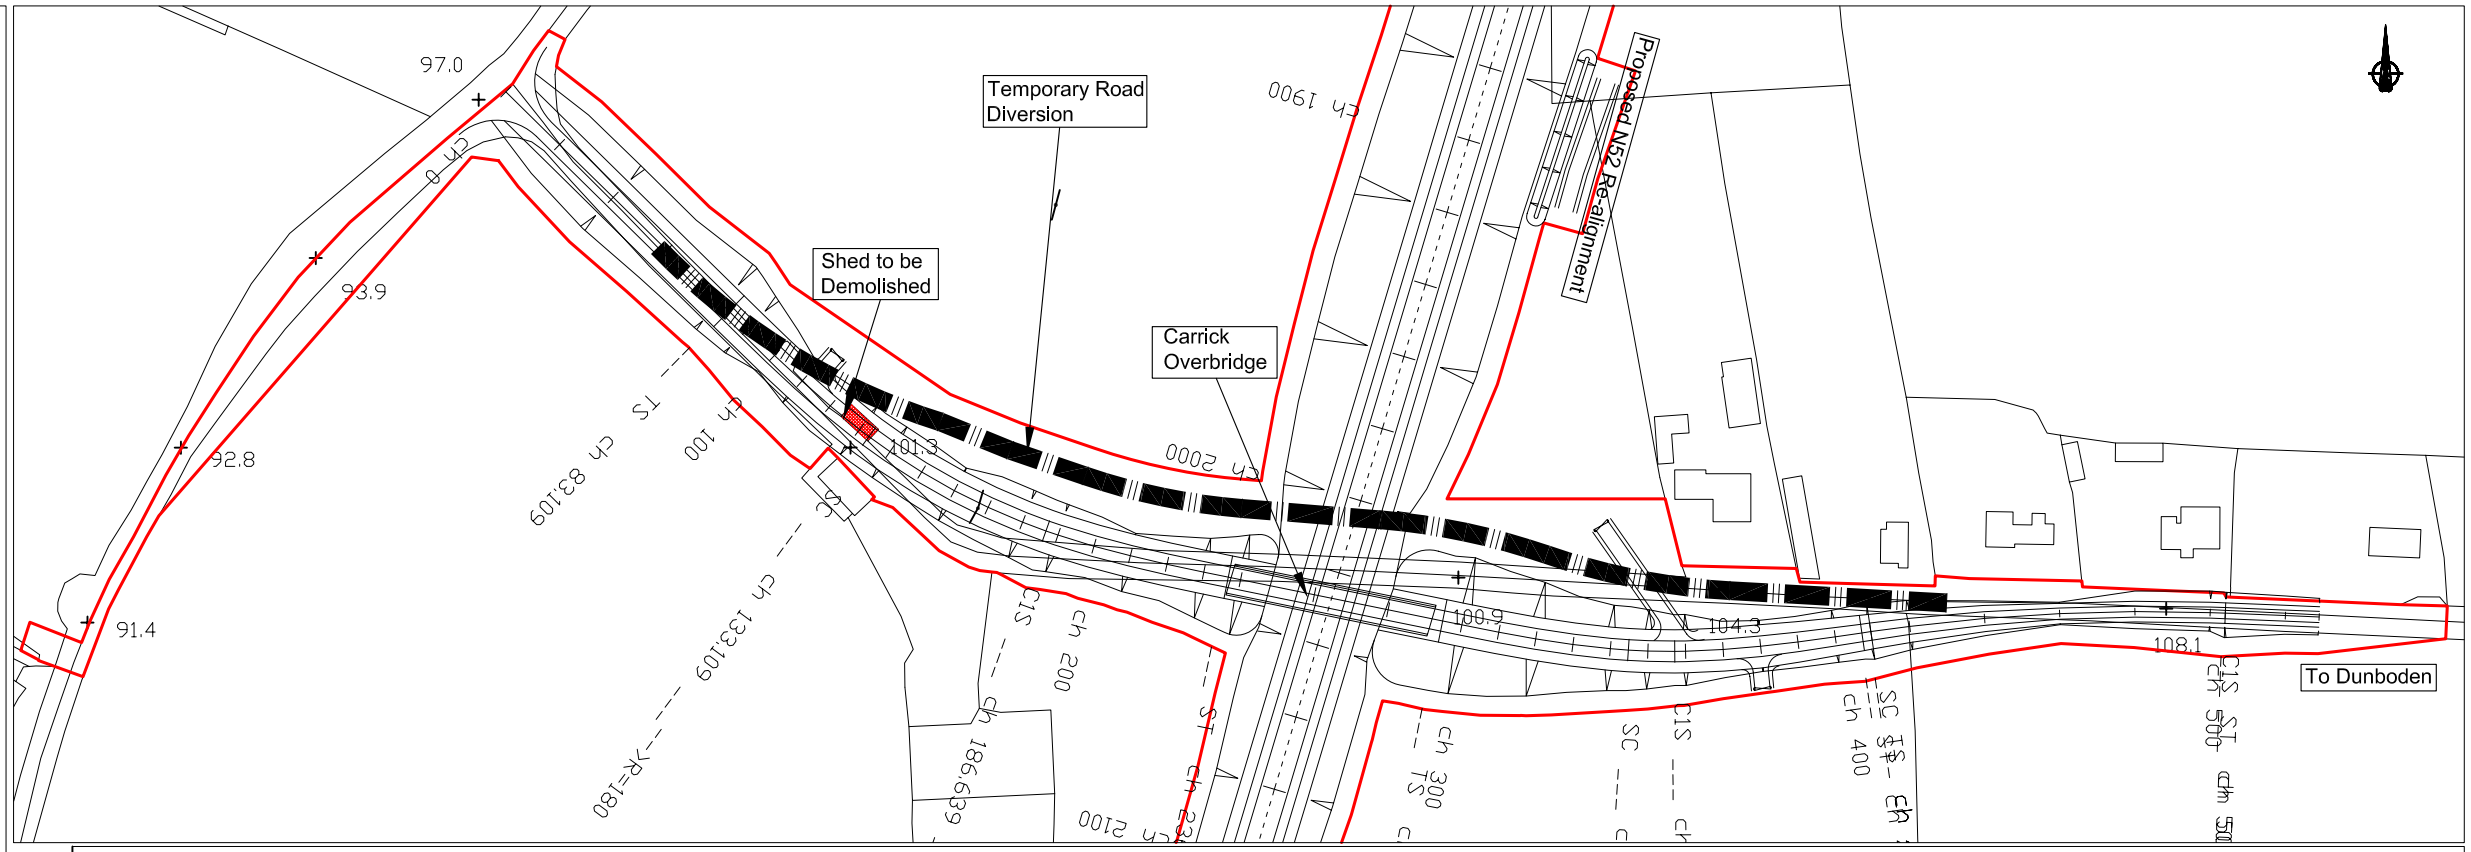

Dunboden Road Re-alignment (LS5129-0)

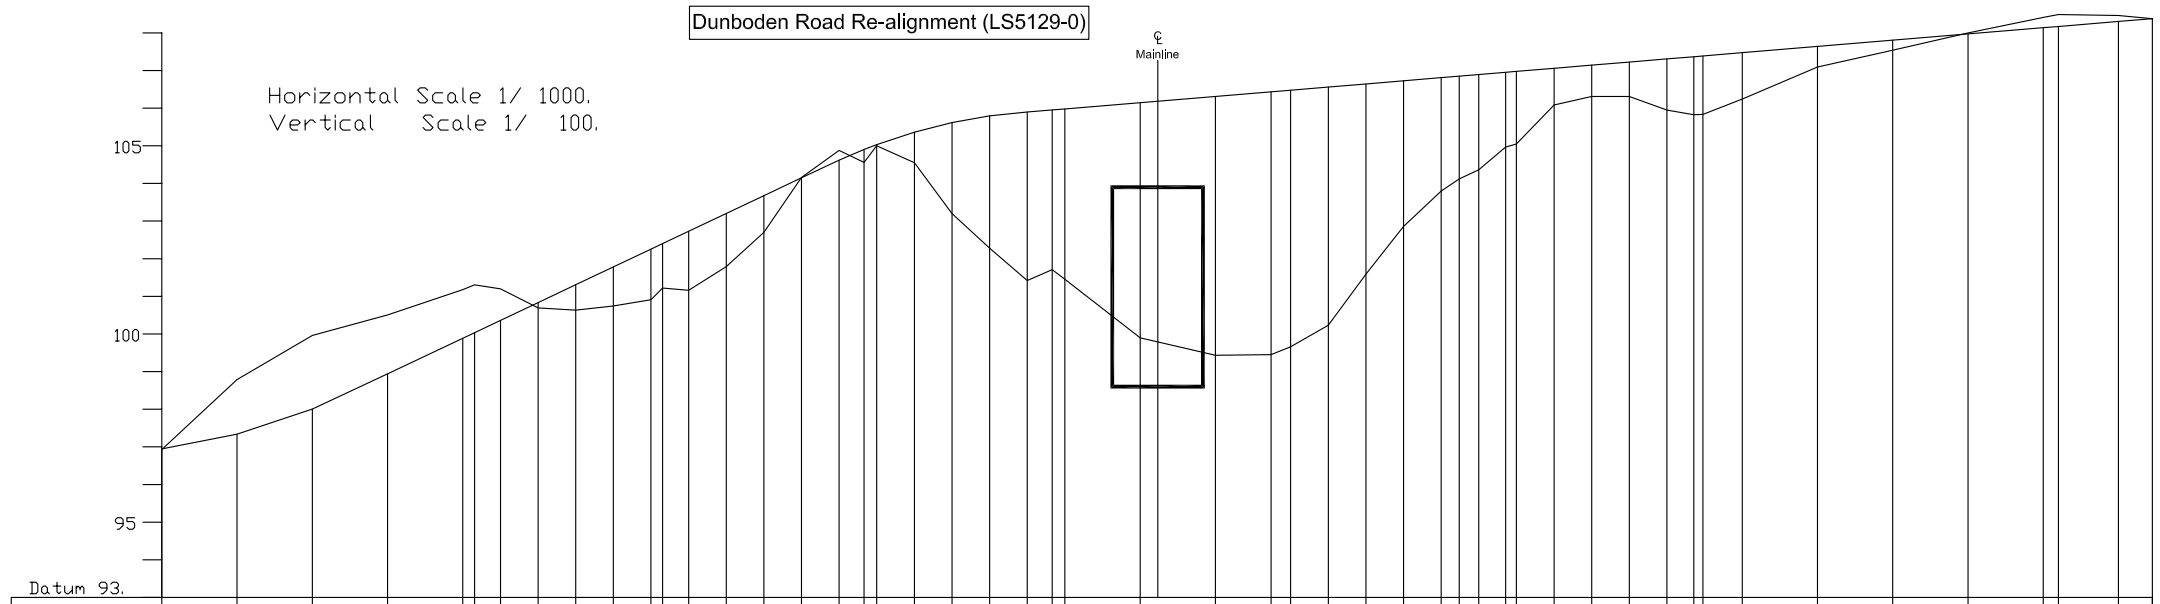

| | | |